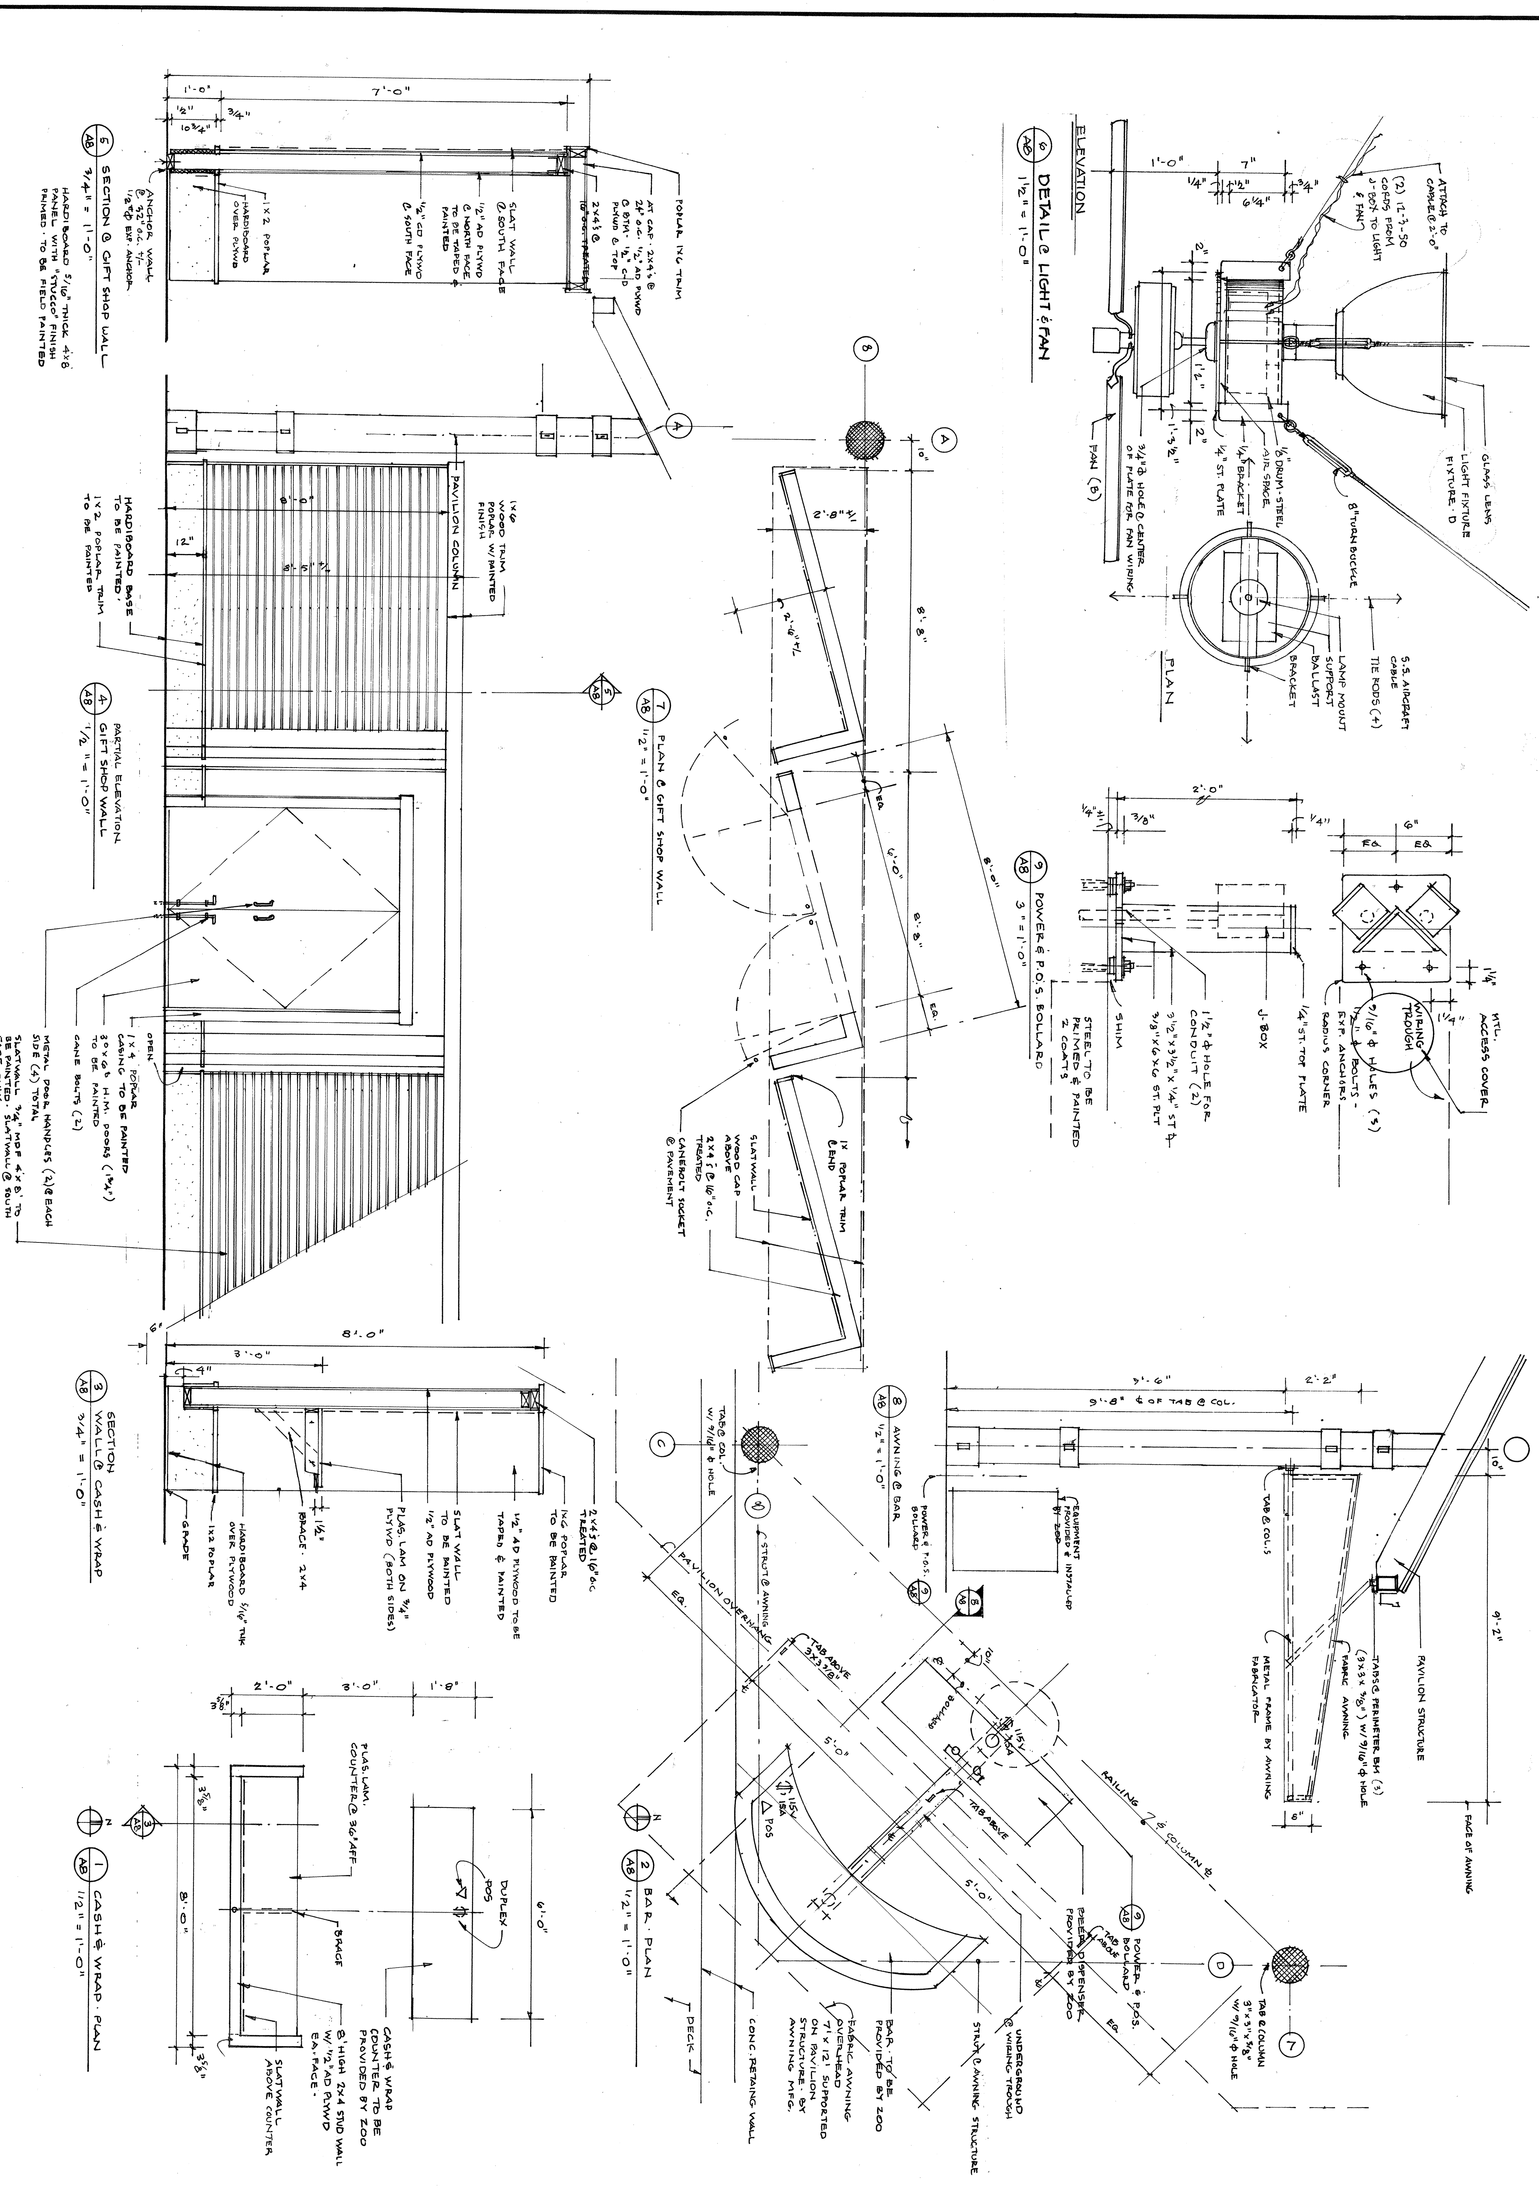

9 OF 16	PHASE IV STINGRAYS PAVILION DETAILS	DATE 30 JAN 09	RANDALL SPURR ARCHITECT AIA LLC 1401 McCAUSLAND AVENUE ST. LOUIS, MISSOURI 63117 314 647 5323 OFFICE - 314 647 5366 FACSIMILE
A8	Saint Louis Zoo Animals Always® DAVID F. McGUIRE AIA ARCHITECTURE AND PLANNING ONE GOVERNMENT DRIVE SAINT LOUIS, MISSOURI 63110 - 314 781 9000	CHECKED RAS DRAWN RAS SCALE AS NOTED	FRONTENAC ENGINEERING GROUP INC. CIVIL/STRUCTURAL/LAND SURVEY 2725 SUTTON BOULEVARD ST. LOUIS, MISSOURI 63143 314 644 2200 OFFICE - 314 644 0645 FACSIMILE DIMAGGIO ELECTRIC INC. ELECTRICAL ENGINEERING 8912 GRAVIOS ROAD ST. LOUIS, MISSOURI 63123 314 638 5554 OFFICE - 314 638 5556 FACSIMILE

⚠ REVISED 10 FEB 2009
24 FEB 09 PERMIT SET